
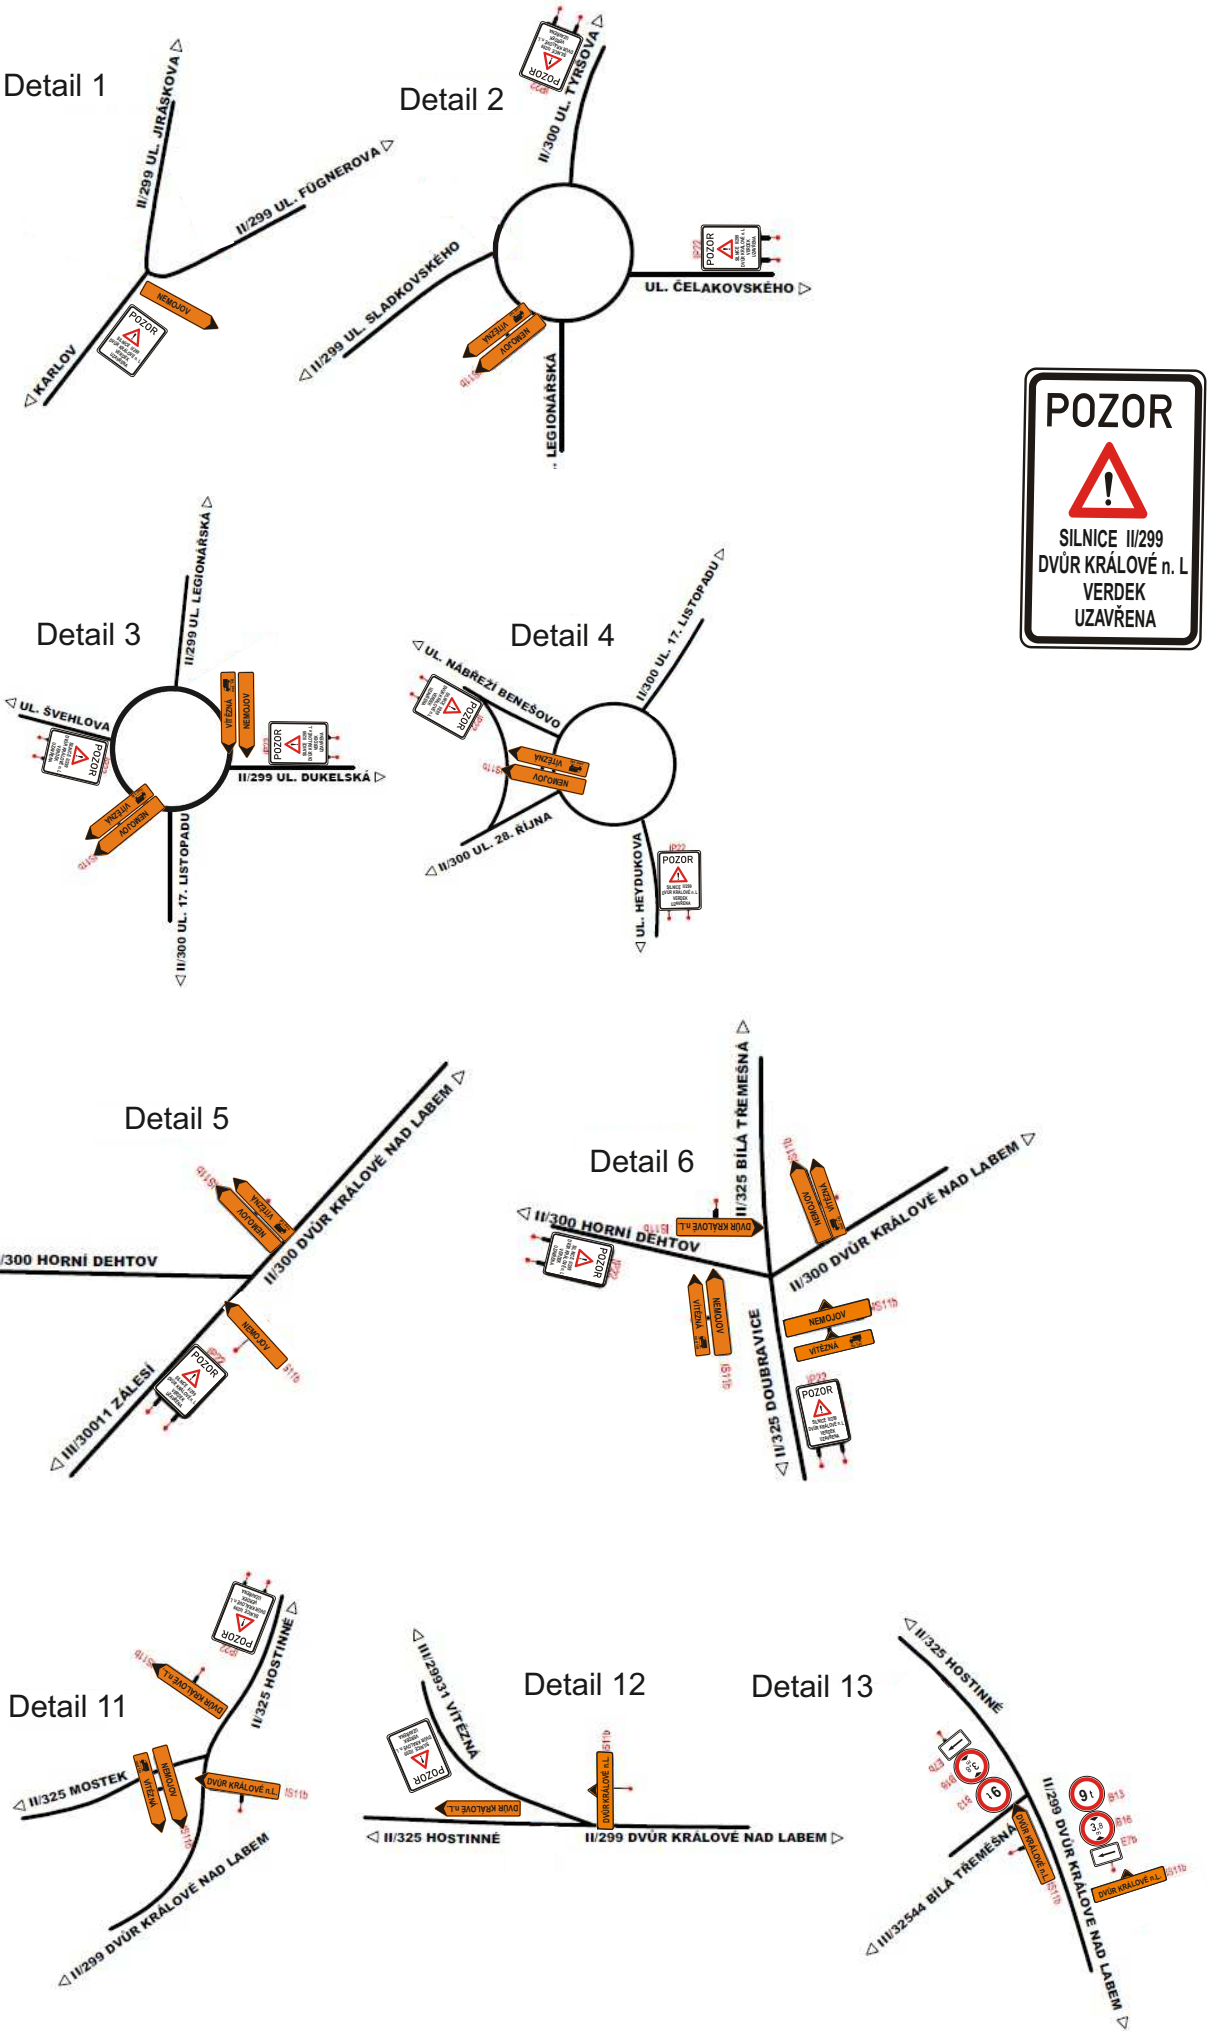


Dvůr Králové n.L. - Verdek - kanalizace - objízdná trasa

termín : 1.10.2026 - 31.10.2026

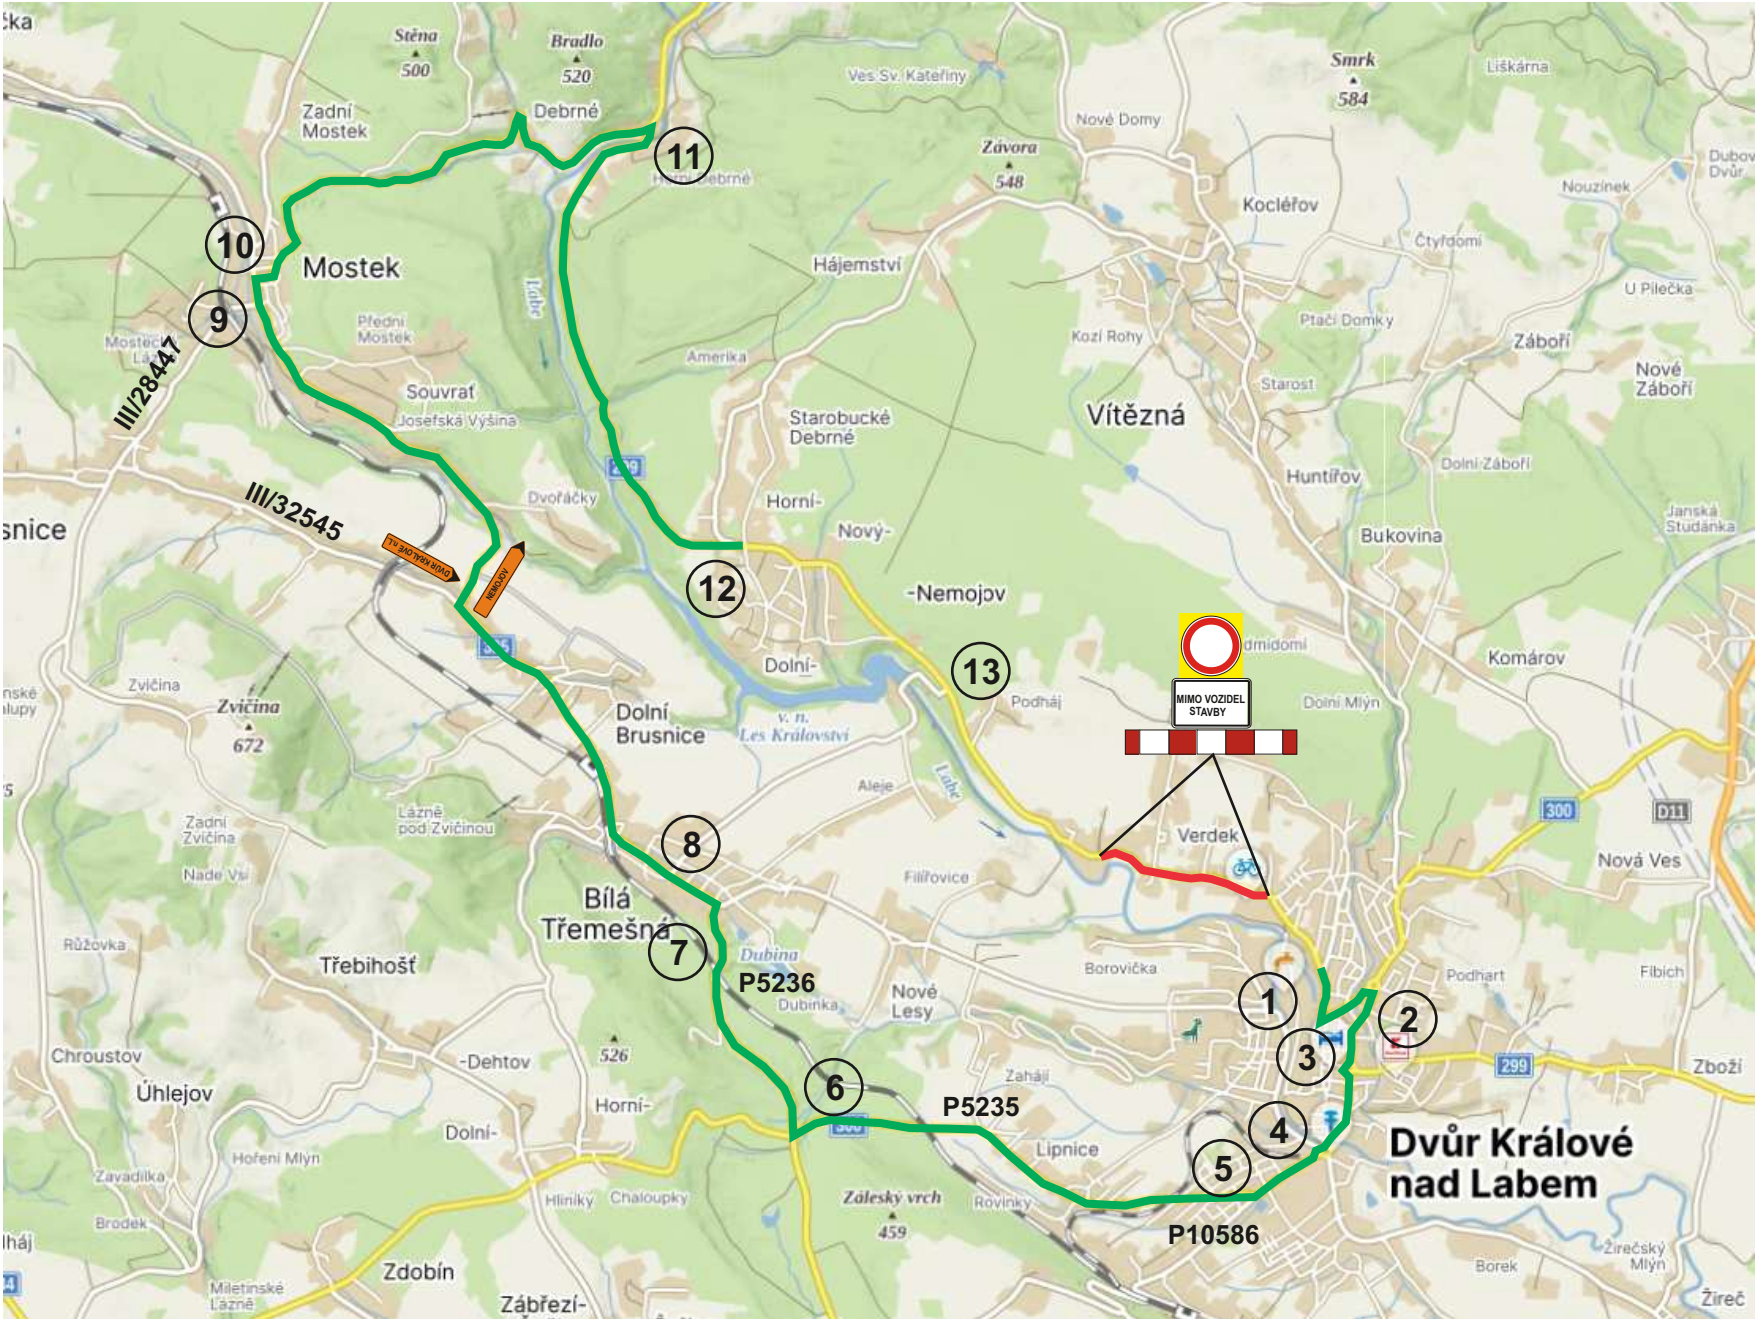

Digitálně podepsal Mgr. Katrin Möhwalldová, DiS.
Datum: 22.09.2026 09:07:33 +02:00
MUDK-ODS/81887-2026/moh 3337-2026